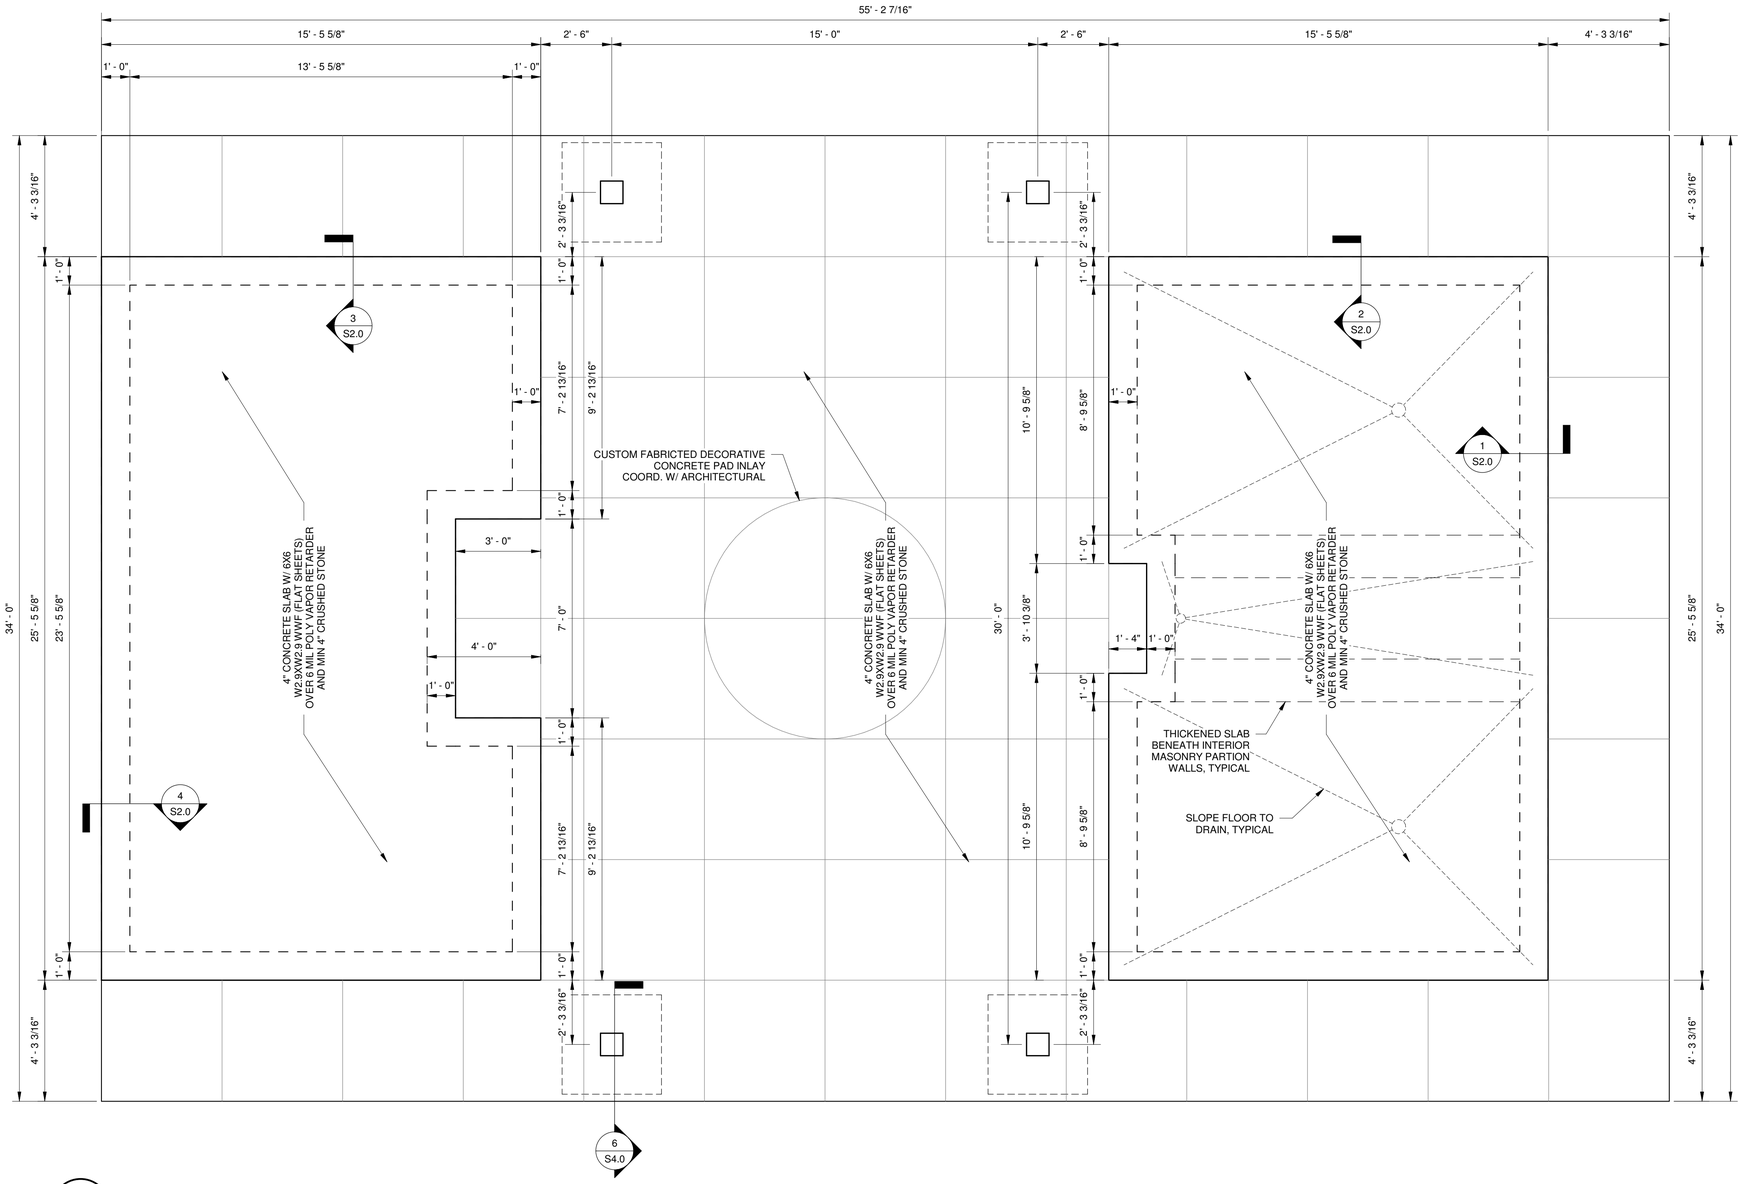

1 S1.0 FOUNDATION & SLAB PLAN

SCALE: 3/8" = 1'-0"

ICON Engineering & Inspection Services PLLC
35 Public Square | Elizabethtown, KY
Phone: (270) 737-4226
www.iconofetown.com

STATE OF KENTUCKY
JAMES DAVID SHANE KURTZ
31080
LICENSED PROFESSIONAL ENGINEER

A PROPOSED NEW CONSTRUCTION FOR
THE AMERICAN LEGION PARK

GOLF HOUSE

841 N MILES ST
ELIZABETHTOWN, KY 42701

REVISIONS

DOCUMENT PHASE
CONSTRUCTION DOCUMENTS

DATE ISSUED
08/15/2017

SHEET NAME
FOUNDATION PLAN

S1.0